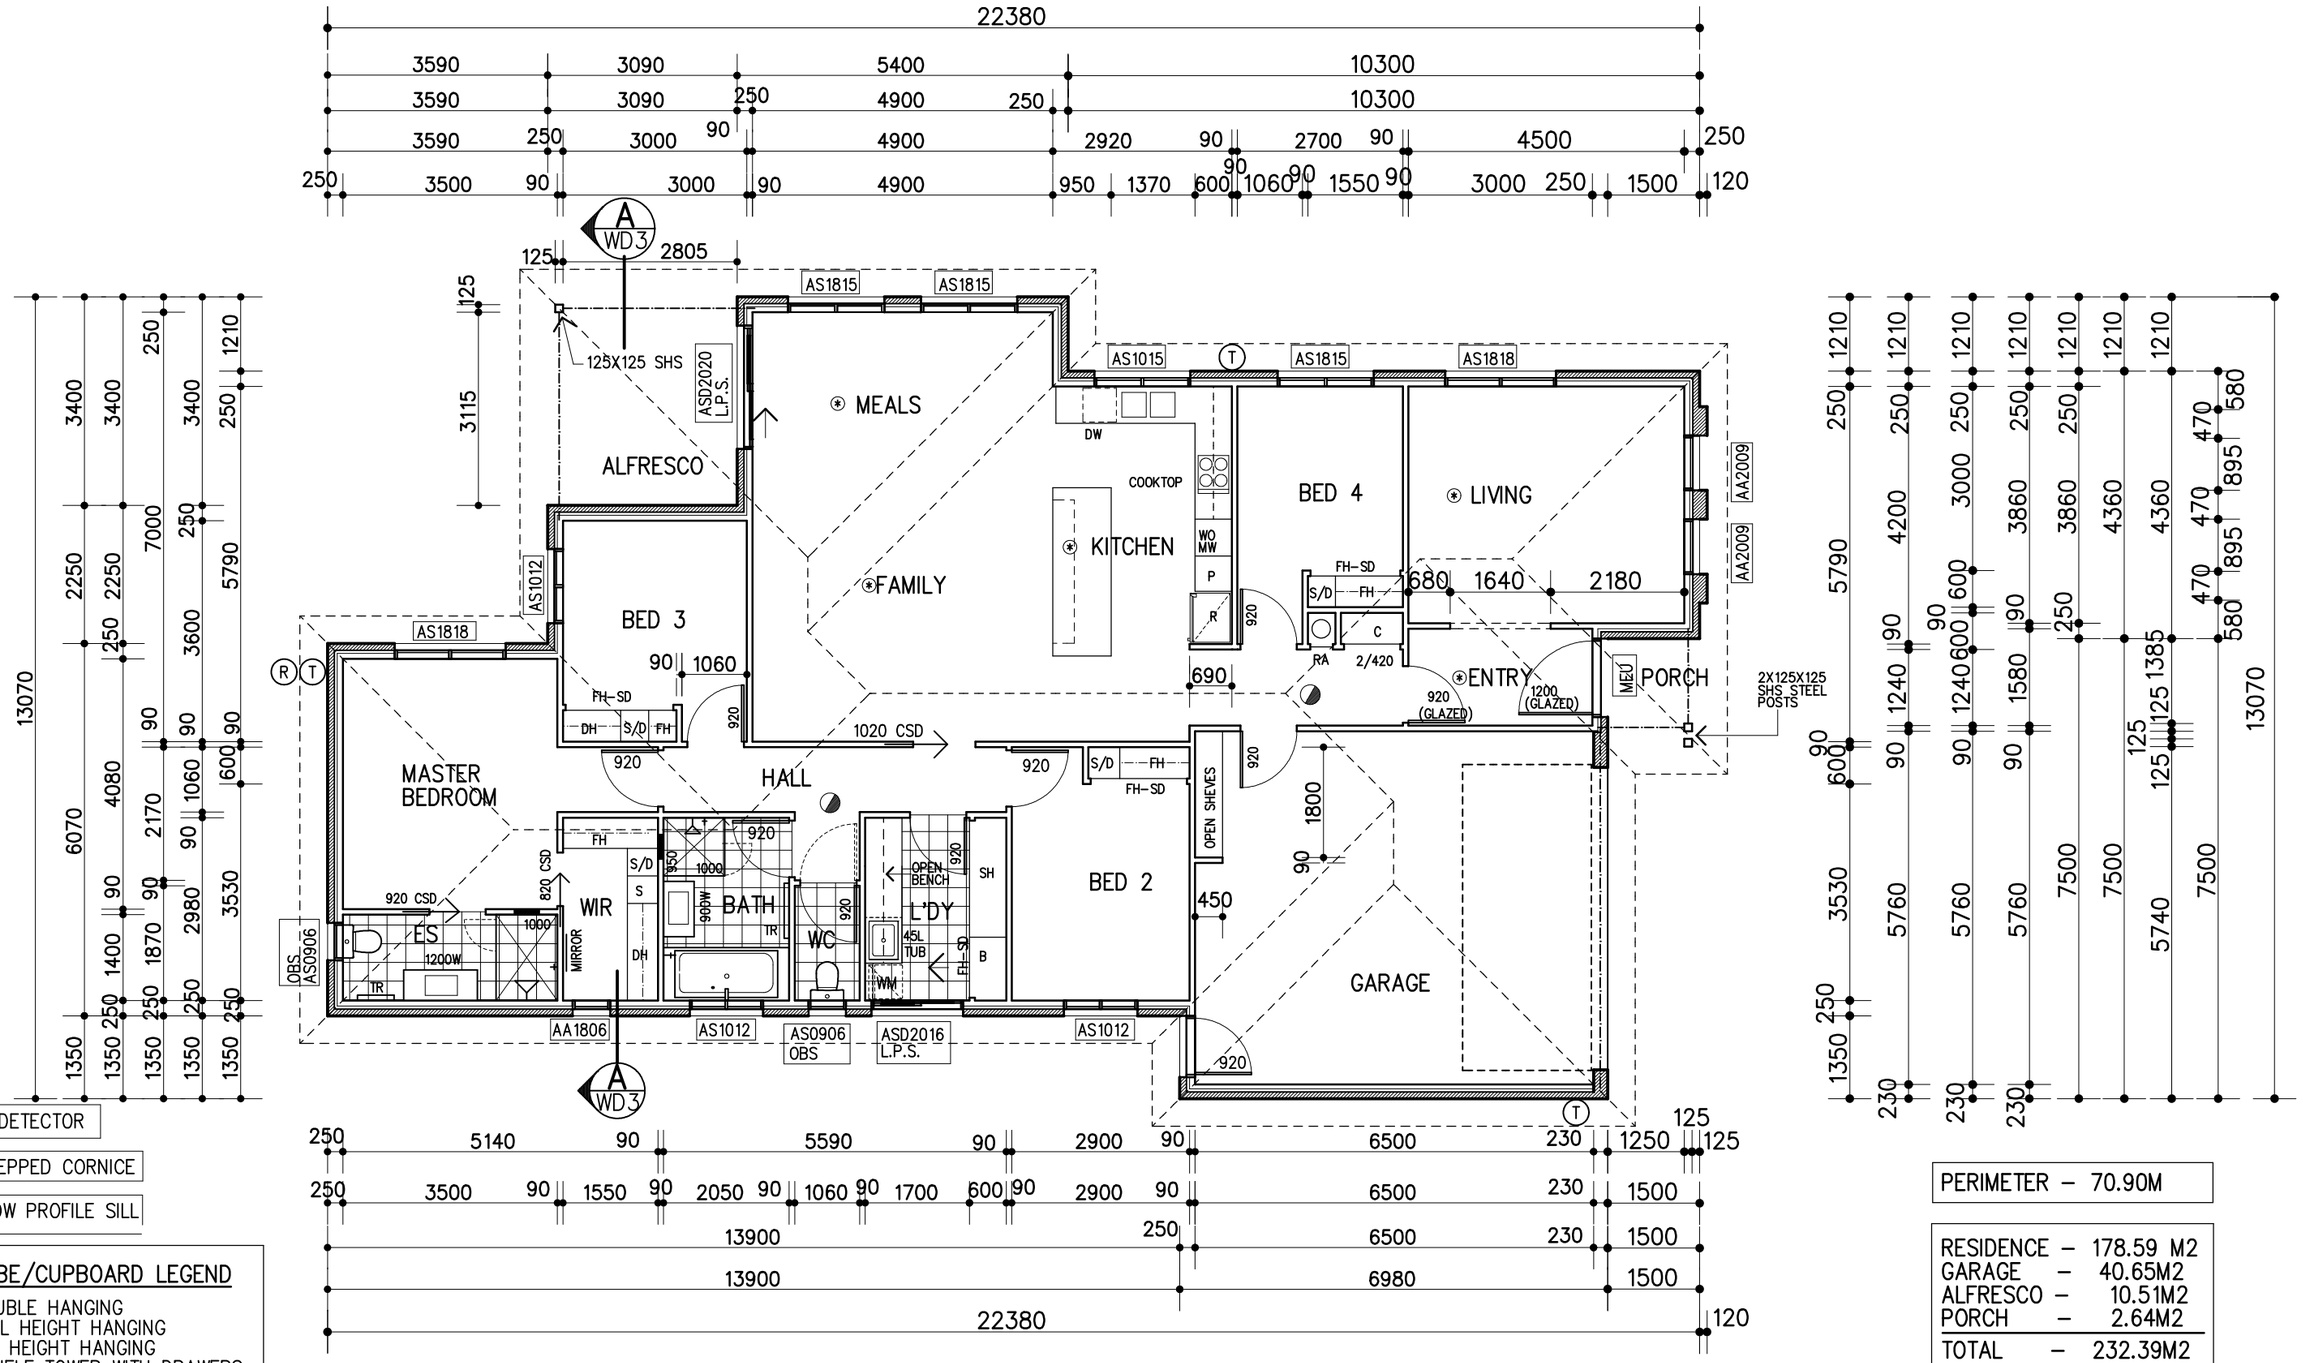

SMOKE DETECTOR

75MM STEPPED CORNICE

L.P.S. = LOW PROFILE SILL

WARDROBE/CUPBOARD LEGEND

DH = DOUBLE HANGING
FH = FULL HEIGHT HANGING
C = FULL HEIGHT HANGING
S/D = SHELF TOWER WITH DRAWERS
S = SHOE/ACCESSORY TOWER
B = BROOM
SH = SHELVES

TILED RECESSED SHOWER SHELF 415W X 415H STUD OPENING

T EXTERNAL TAP

R RAINWATER SUPPLY PLUMBING

PERIMETER – 70.90M

RESIDENCE –	178.59 M2
GARAGE –	40.65M2
ALFRESCO –	10.51M2
PORCH –	2.64M2
TOTAL –	232.39M2

FLOOR PLAN 1: 100

'ROUSSEAU'

EVENT	DATE	DETAILS

renaissancehomes
Renaissance Building & Design Pty Ltd
www.renhomes.net.au
ph (02) 62208600
ABN 47 075 691 253

PROJECT
BLOCK 00
SECTION 000
SUBURB ACT
FOR :

REFERENCE		DWG. NO.
CADWORK.		WD 2
DATE 00.00.00	TITLE UNIT No.	
SCALES 1: 100	FLOOR AREA 239.39 M2	

COPYRIGHT © 2022 RENAISSANCE HOMES. NOT TO BE USED OR COPIED WITHOUT WRITTEN PERMISSION.

DO NOT SCALE OFF DRAWINGS. USE FIGURED DIMENSIONS. VERIFY ALL DIMENSIONS ON SITE AND NOTIFY DISCREPENCIES BEFORE PROCEEDING.